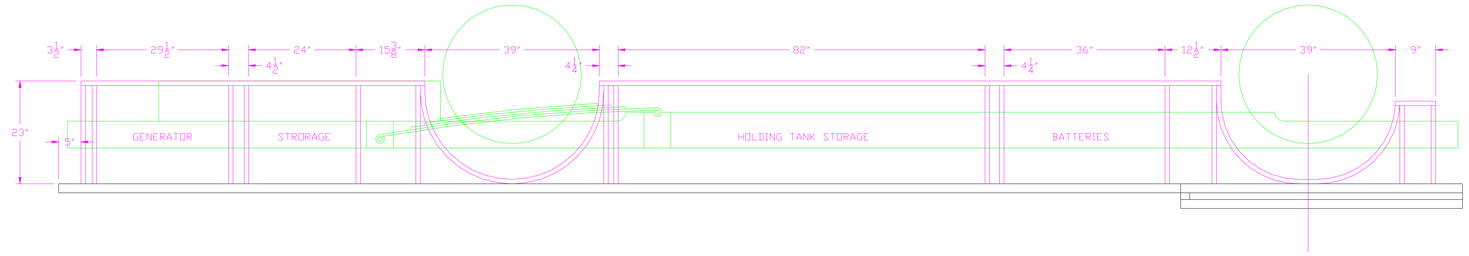

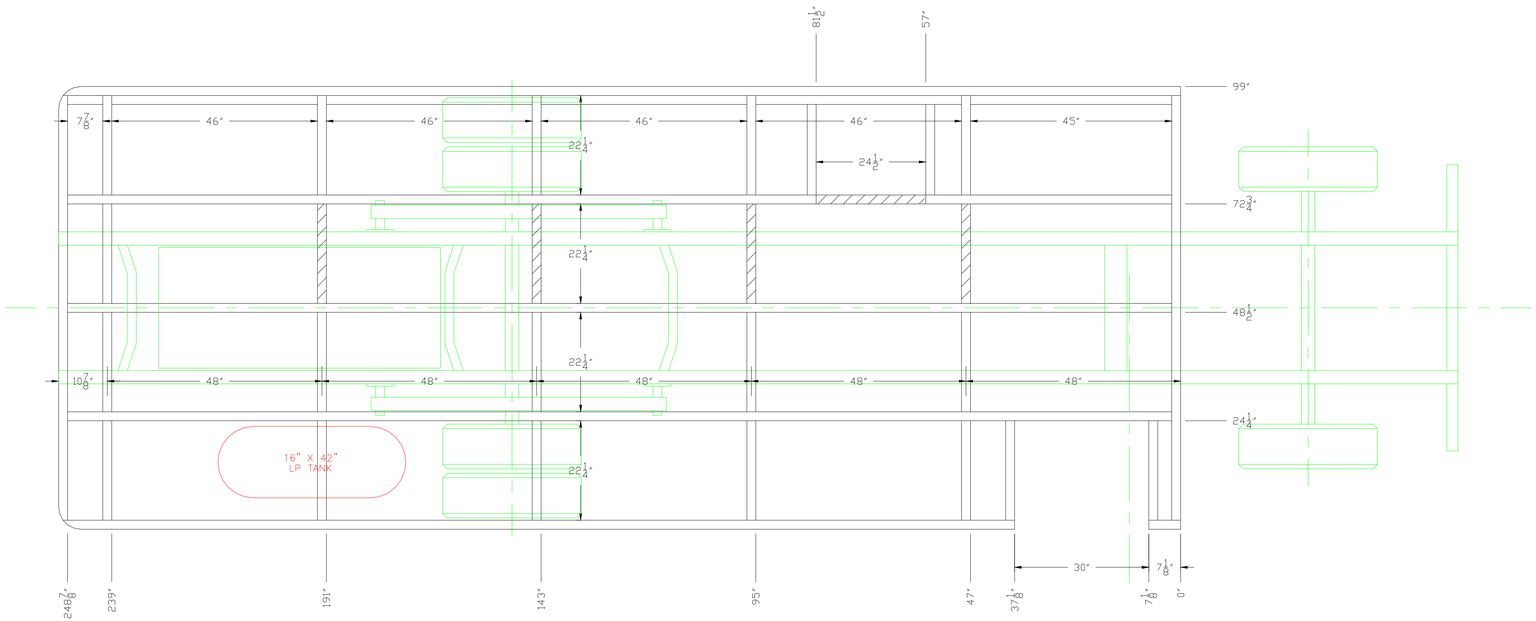

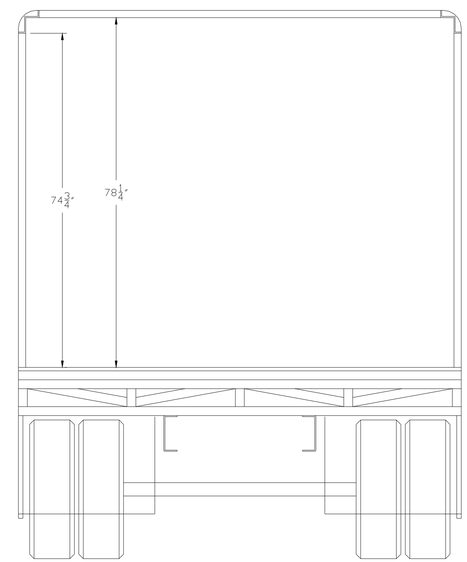

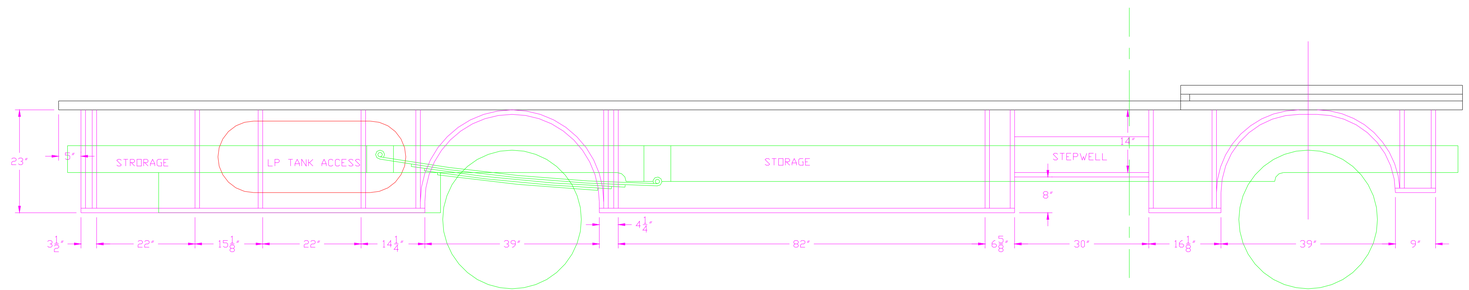

Notice:
This drawing and the data thereon shall not be duplicated, used or disclosed to others for procurement or manufacturing purposes, except as otherwise authorized by contract, without the written permission of Lake City Awnings & Signs Inc.

Engineering Division	
Customer	Shuster
Date	2/27/98
Computer No.	26fc101a.dwg
Plan Type	Subfloor
Scale	3/4"=1'-0"
Drawn By	JM

CAP-SERVICES
A Division of Lake City Awnings & Signs, Inc.
10203 S.R. 13, Syracuse, In. 46567
Ph: 574-528-6061 Fax: 574-528-6063
Toll Free: 1-866-269-4447