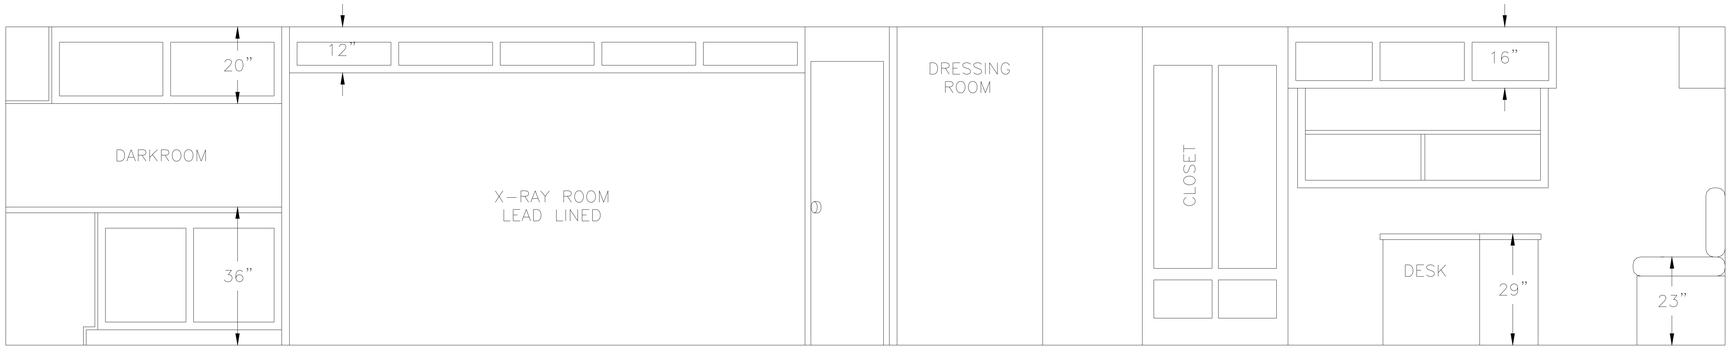

ROADSIDE ELEVATION

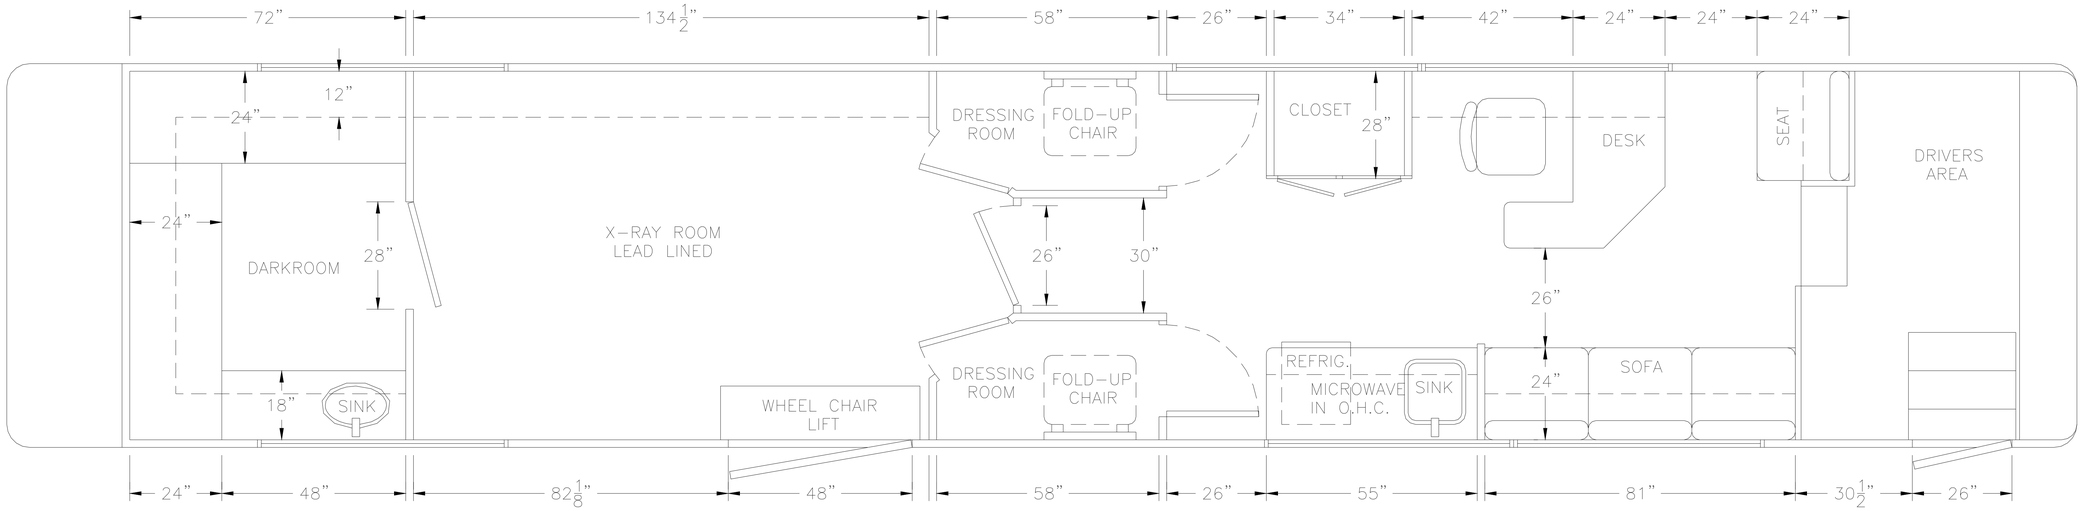

FLOORPLAN

CURBSIDE ELEVATION

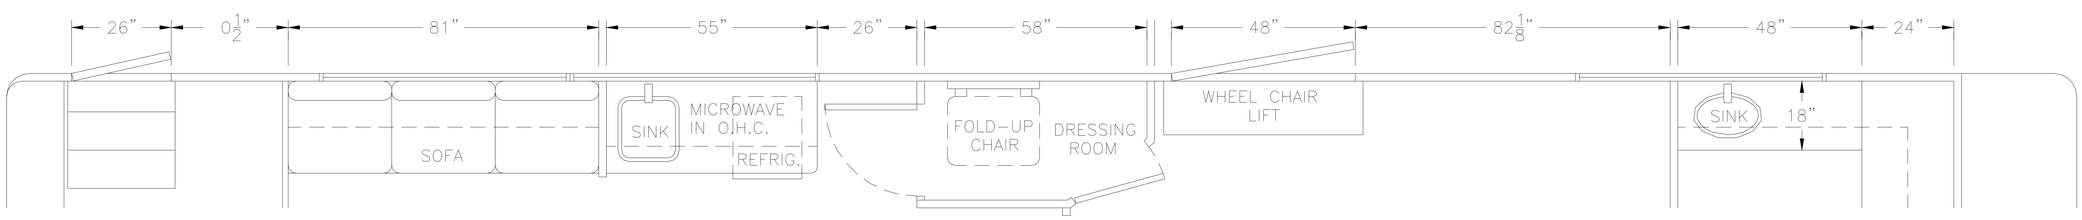

CAP-SERVICES
A Division of Lake City Awnings & Signs, Inc.
10203 S.R. 13, Syracuse, In. 46567
Ph: 574-528-6061 Fax: 574-528-6063
Toll Free: 1-866-269-4447

Notice:
This drawing and the data thereon shall not be duplicated, used or disclosed to others for procurement or manufacturing purposes, except as otherwise authorized by contract, without the written permission of Lake City Awnings & Signs Inc.

CUSTOM COACH CONVERSIONS, USA, INC

CLINTON, MS.

DATE:	08/06/01
COMPUTER NO:	PREVOST.DWG
PLAN TYPE:	45' PREVOST CONVERSION, MAMMOGRAPHY UNIT
SCALE:	3/4"=1'-0"
DRAWN BY:	JM